


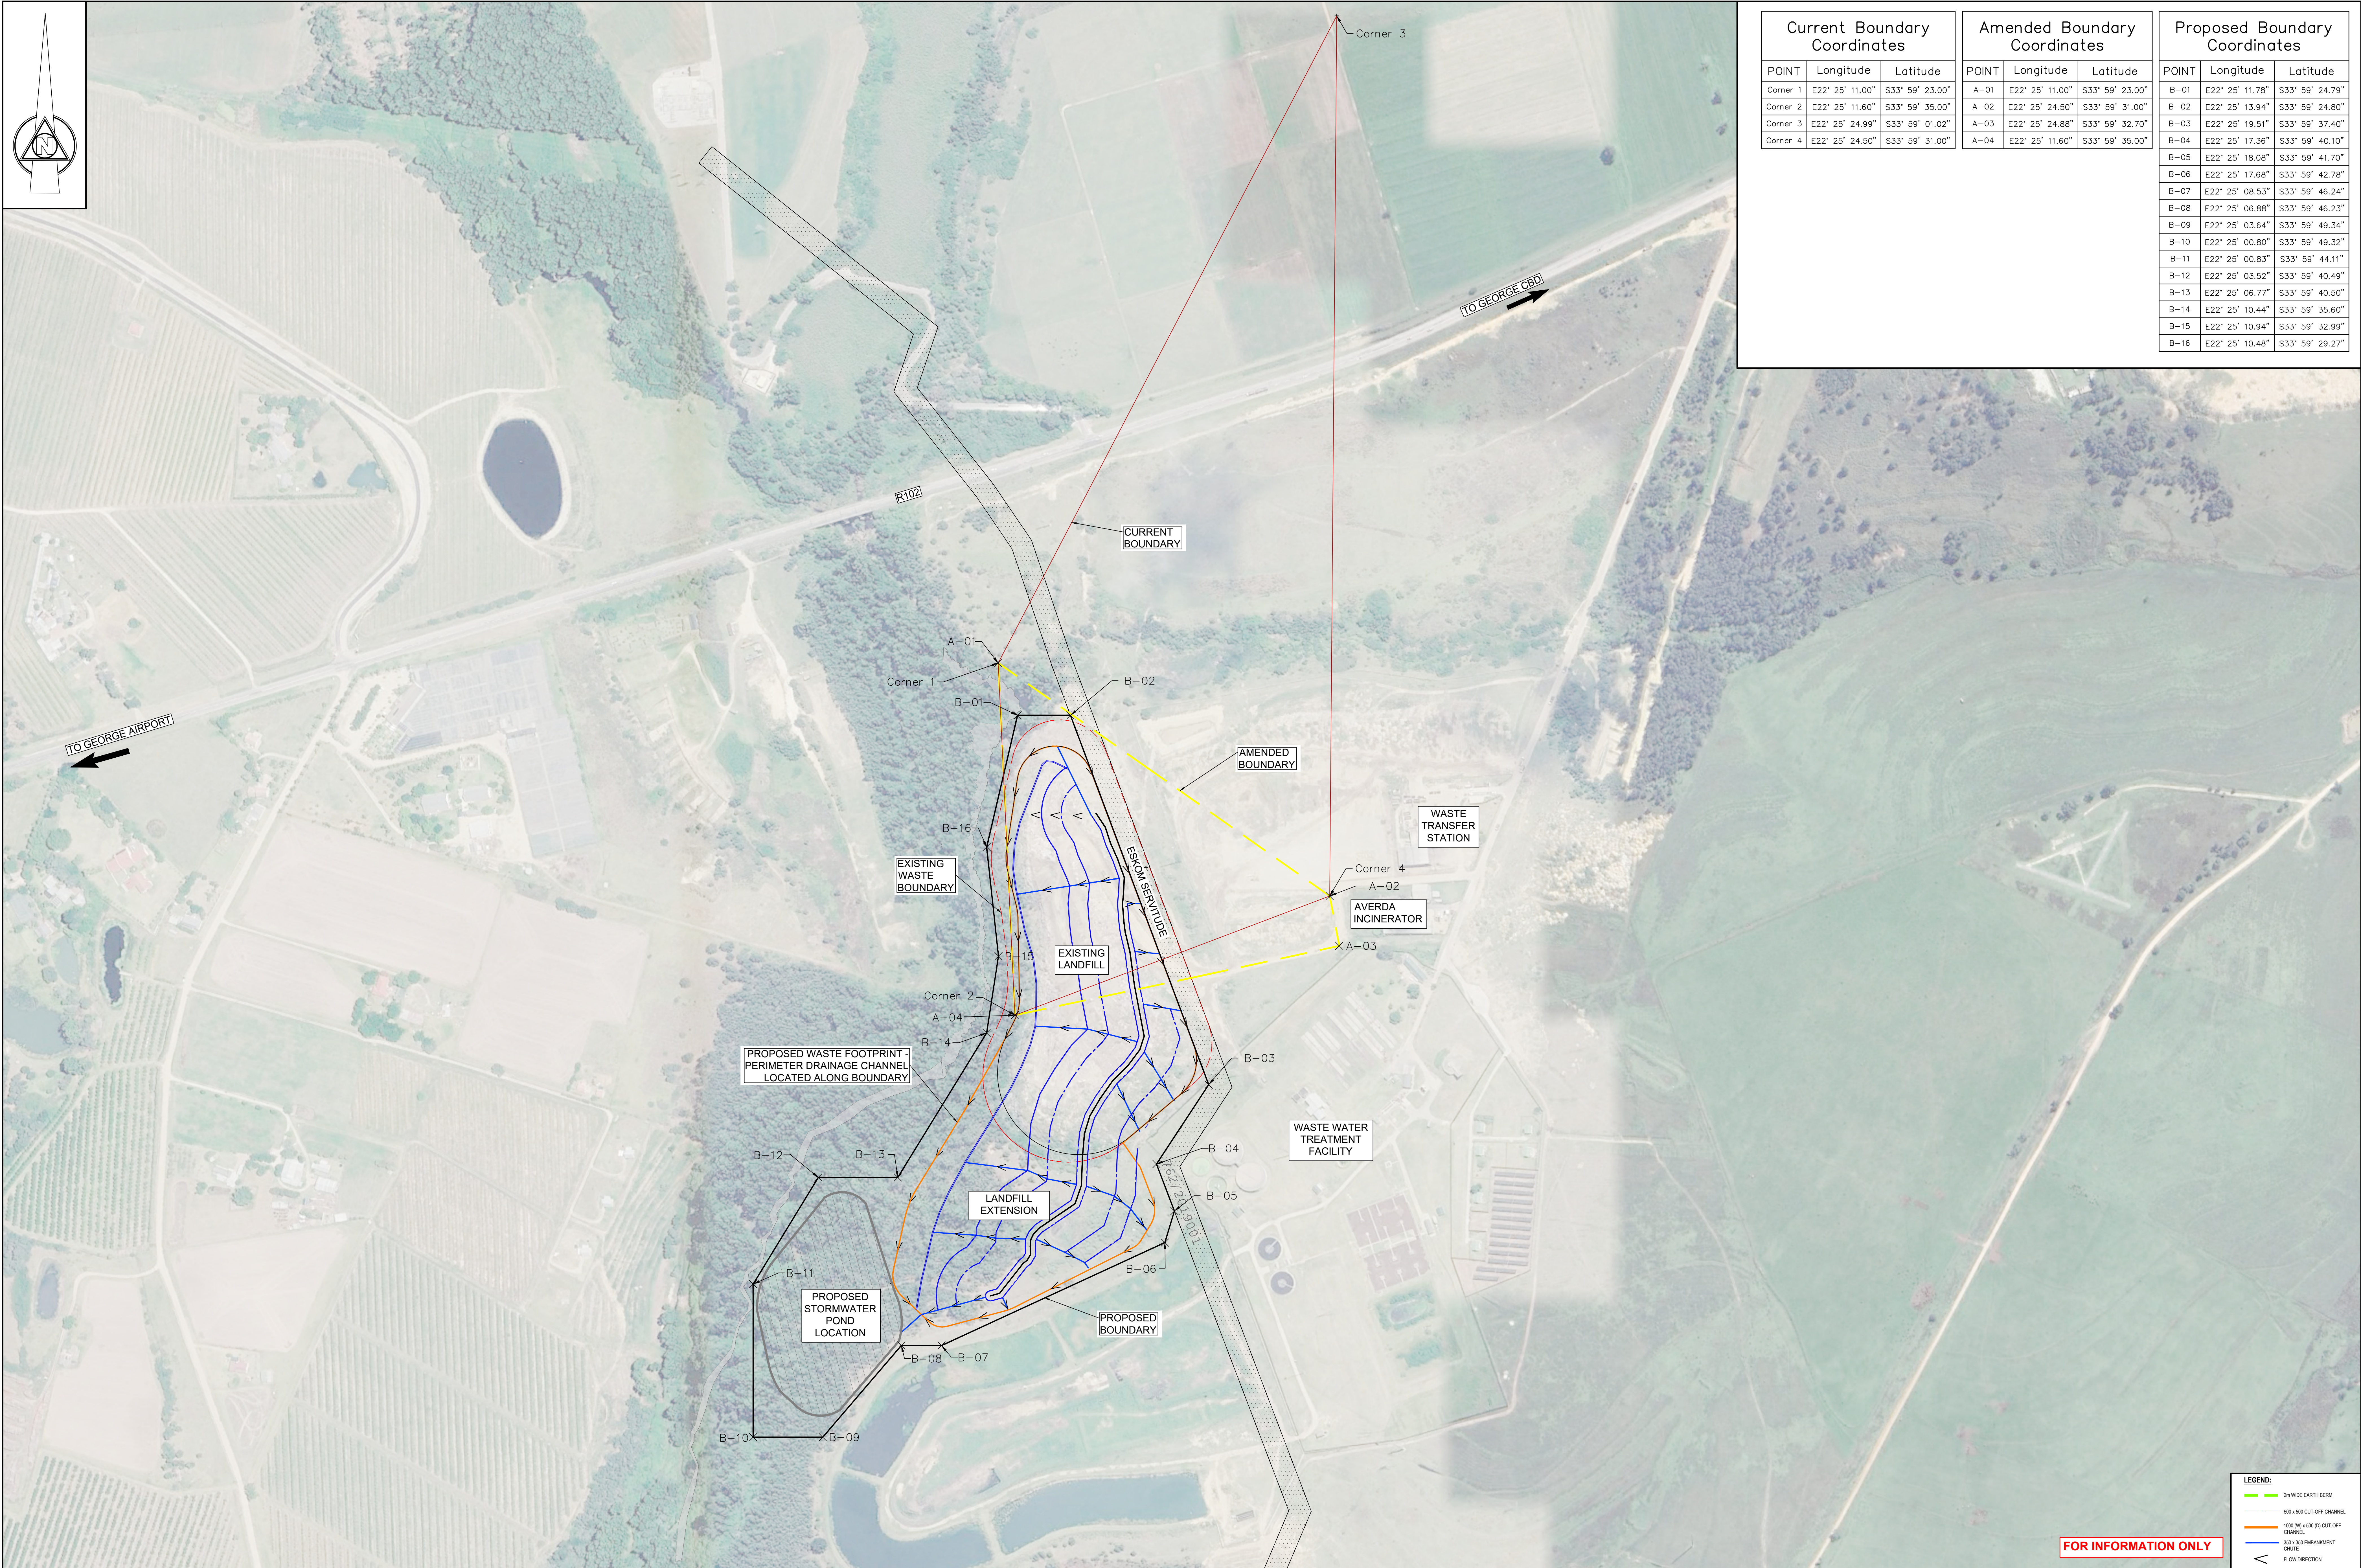

Current Boundary Coordinates			Amended Boundary Coordinates			Proposed Boundary Coordinates		
POINT	Longitude	Latitude	POINT	Longitude	Latitude	POINT	Longitude	Latitude
Corner 1	E22° 25' 11.00"	S33° 59' 23.00"	A-01	E22° 25' 11.00"	S33° 59' 23.00"	B-01	E22° 25' 11.78"	S33° 59' 24.79"
Corner 2	E22° 25' 11.60"	S33° 59' 35.00"	A-02	E22° 25' 24.50"	S33° 59' 31.00"	B-02	E22° 25' 13.94"	S33° 59' 24.80"
Corner 3	E22° 25' 24.99"	S33° 59' 01.02"	A-03	E22° 25' 24.88"	S33° 59' 32.70"	B-03	E22° 25' 19.51"	S33° 59' 37.40"
Corner 4	E22° 25' 24.50"	S33° 59' 31.00"	A-04	E22° 25' 11.60"	S33° 59' 35.00"	B-04	E22° 25' 17.36"	S33° 59' 40.10"
						B-05	E22° 25' 18.08"	S33° 59' 41.70"
						B-06	E22° 25' 17.68"	S33° 59' 42.78"
						B-07	E22° 25' 08.53"	S33° 59' 46.24"
						B-08	E22° 25' 06.88"	S33° 59' 46.23"
						B-09	E22° 25' 03.64"	S33° 59' 49.34"
						B-10	E22° 25' 00.80"	S33° 59' 49.32"
						B-11	E22° 25' 00.83"	S33° 59' 44.11"
						B-12	E22° 25' 03.52"	S33° 59' 40.49"
						B-13	E22° 25' 06.77"	S33° 59' 40.50"
						B-14	E22° 25' 10.44"	S33° 59' 35.60"
						B-15	E22° 25' 10.94"	S33° 59' 32.99"
						B-16	E22° 25' 10.48"	S33° 59' 29.27"

No.	DATE	ADDITIONS AND AMENDMENTS	APPROVED		DESIGNED BY:	A. DAVIDS	CONSULTING ENGINEERS	DATE	APPROVED	MUNICIPAL ENGINEER	DATE	FILE No.	SCALE
			CONS. ENG.	PRE									
					CHECKED BY:	F. ISMAIL						CONTRACT No.	NTS
					DRAWN BY:	N. KOERT						22035i	STRUCTURES PLAN No.
					CHECKED BY:	F. ISMAIL						CONSULTANT'S PLAN No.	INDEX No.
A	SEPT 2026	FOR INFORMATION										C9001	

FOR INFORMATION ONLY

LEGEND:

- 2m WIDE EARTH BERM
- 100 x 100 CUT-OFF CHANNEL
- 1000 (80) x 100 (25) CUT-OFF CHANNEL
- 300 x 300 EMBANKMENT
- CHUTE
- FLOW DIRECTION

GEORGE WASTE MANAGEMENT

PROPOSED RECTIFICATION LAYOUT

INFRASTRUCTURE ENGINEERS

Suite 303, The Landing, Lower Burg Street, Cape Town
Tel: +27 21 418 2025
Admin@easengineers.co.za www.easconsulting.co.za

GEORGE

THE CITY FOR ALL REASONS

APPROVED

THIS APPROVAL IS FOR PROCEDURAL AND ADMINISTRATIVE REVIEW PURPOSES ONLY AND DOES NOT ATTRACT LEGAL LIABILITY OF ANY KIND FROM WHATEVER CAUSE OR HOWEVER ARISING

MUNICIPAL ENGINEER